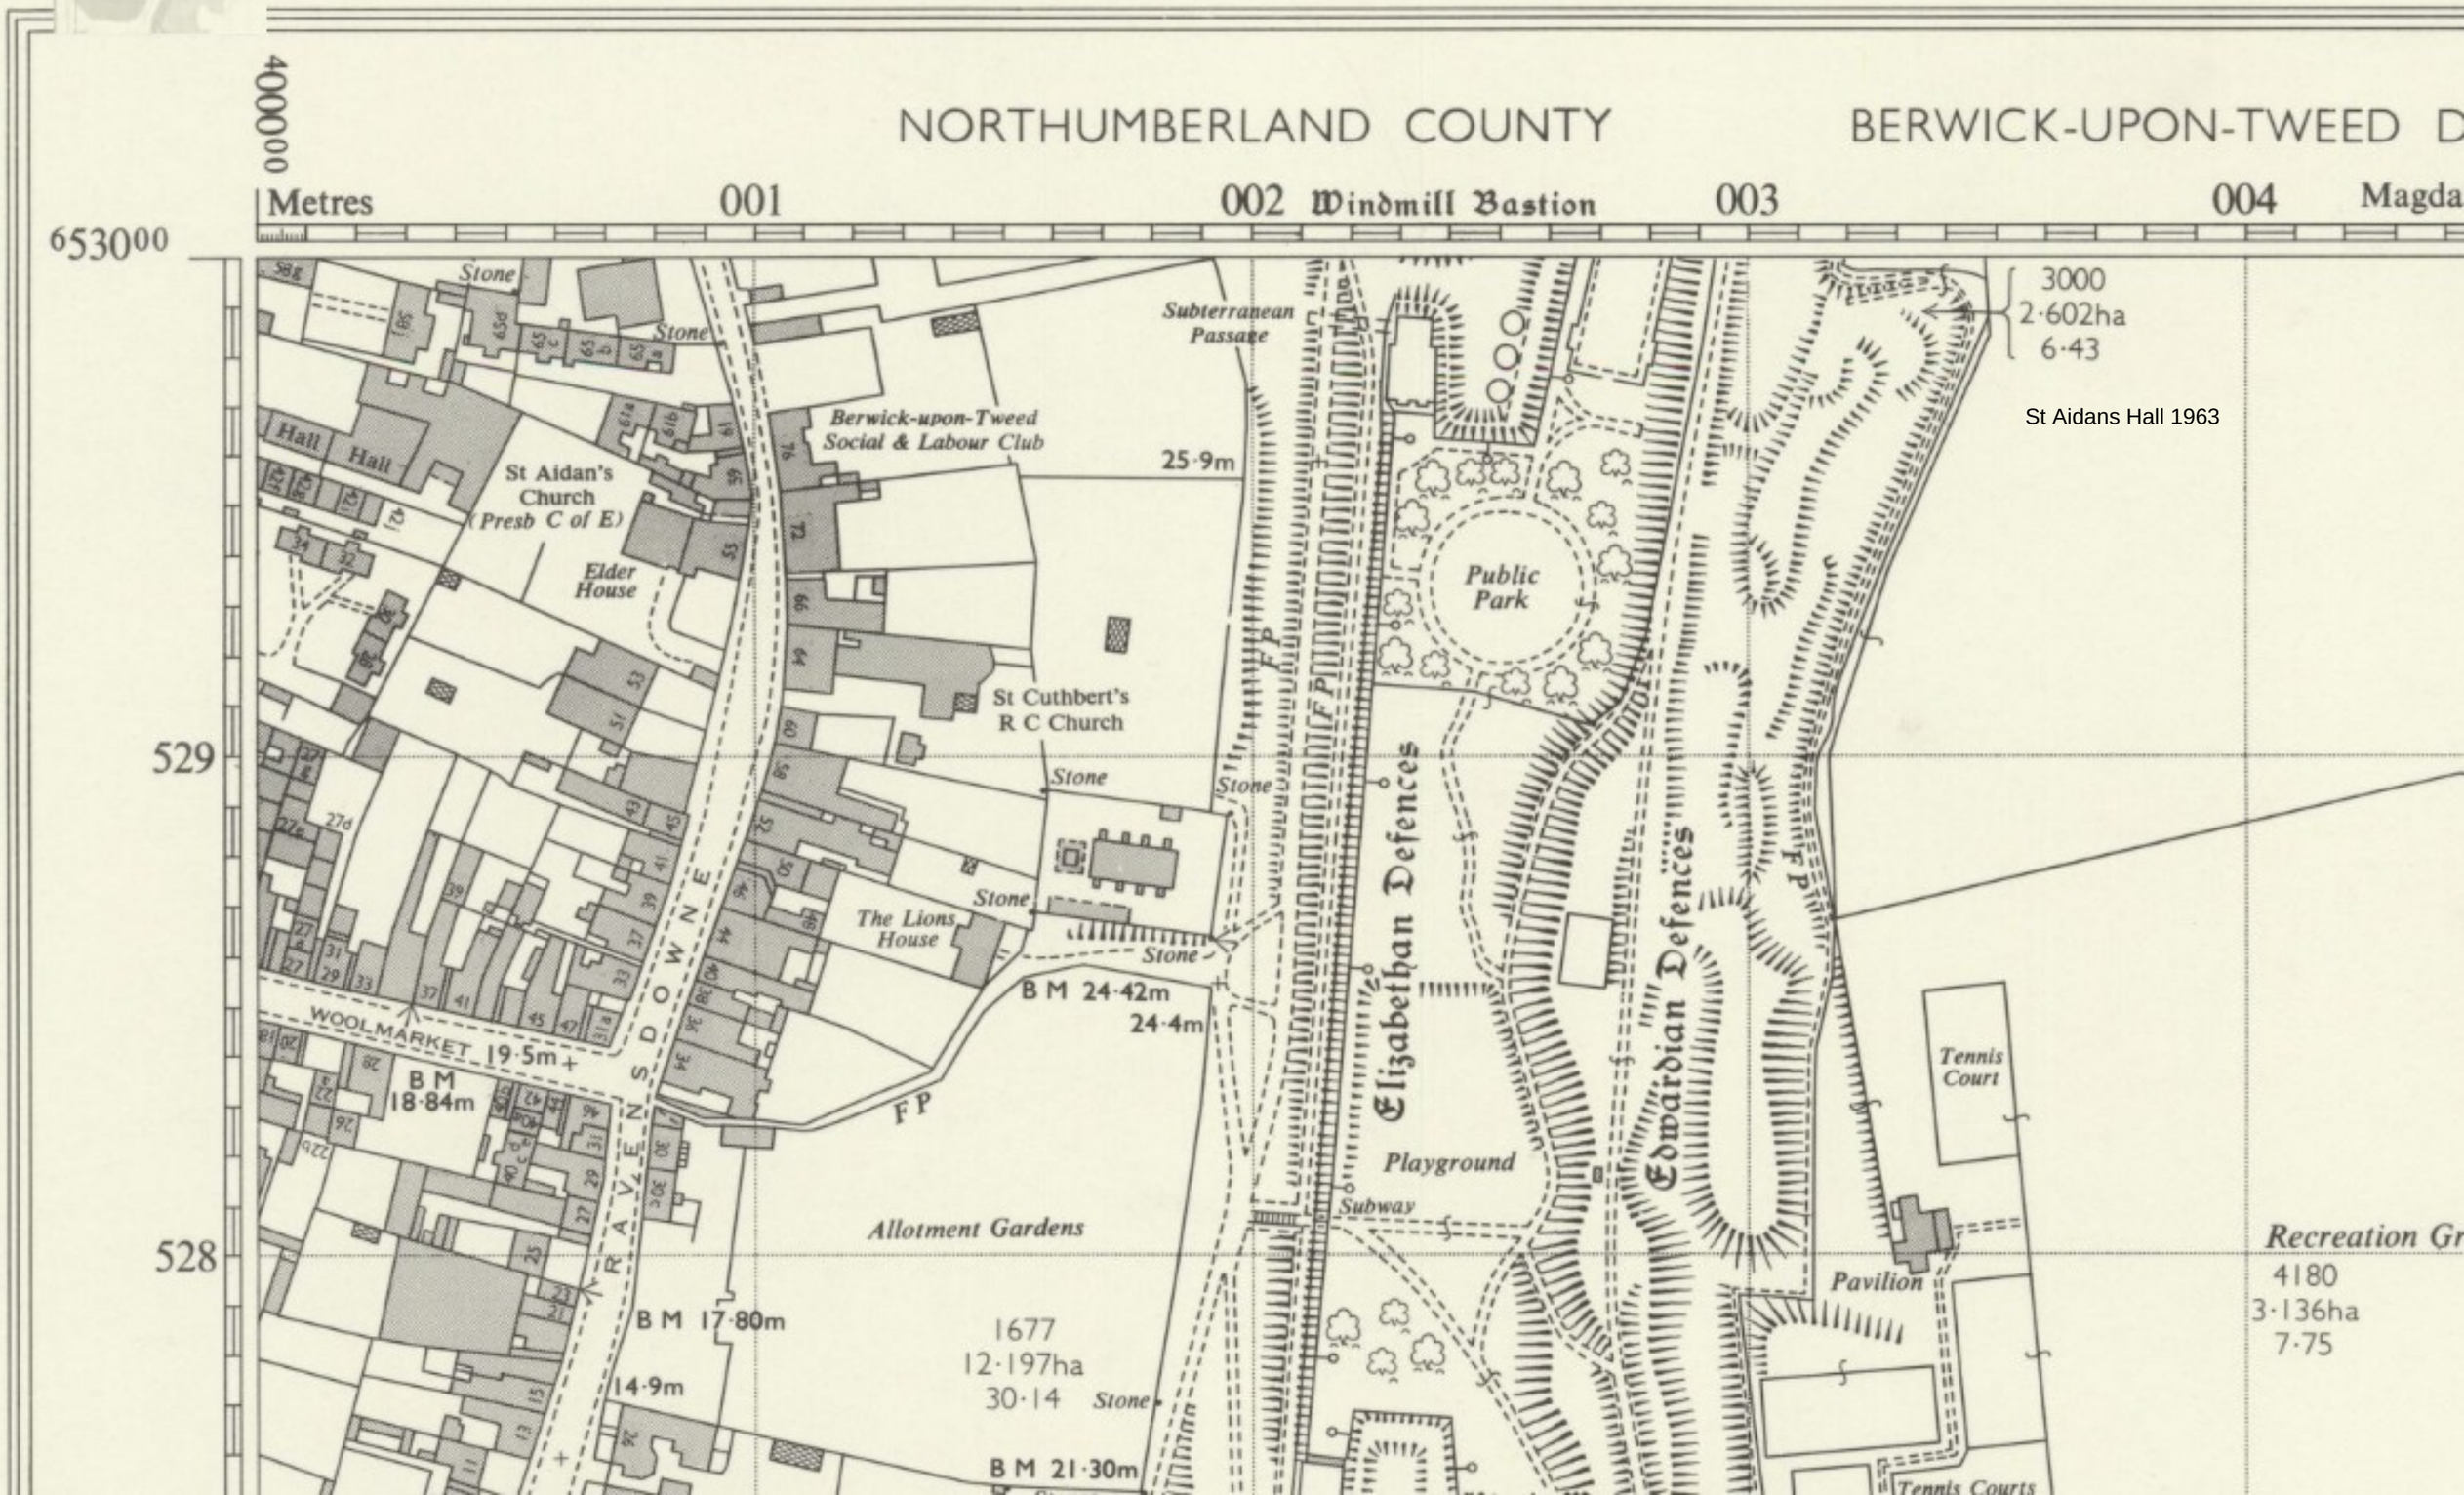N NAL GRID PLANS Scale 1:2500